Proposed Future Renovations include:

Parking lot to be milled, repaved and striped


Repaint entire façade similar to the proposed rendering below

Updated lighted signage

Raised parapet walls on the ends with new siding material along entire façade parapet wall



EXISTING EXTERIOR ELEVATION

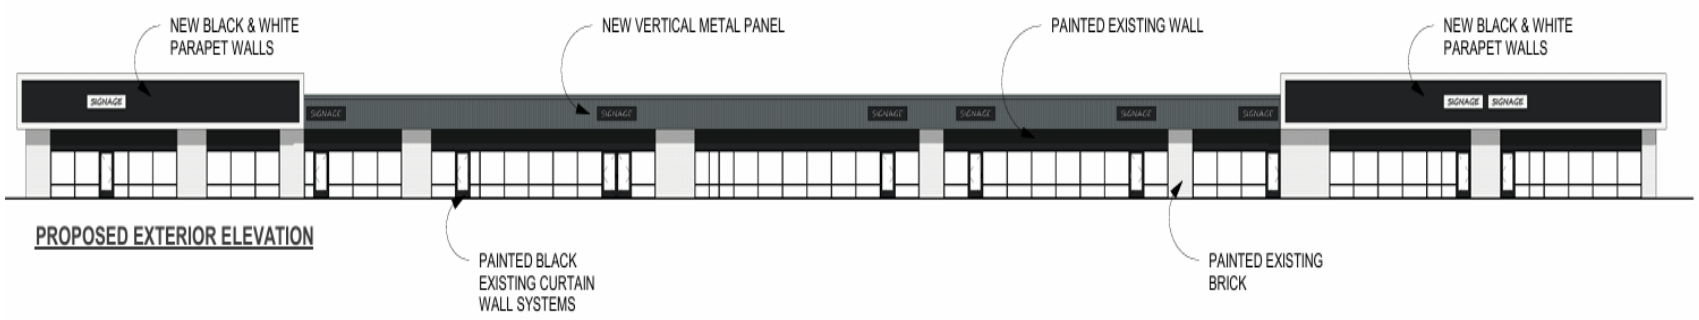

PROPOSED EXTERIOR ELEVATION